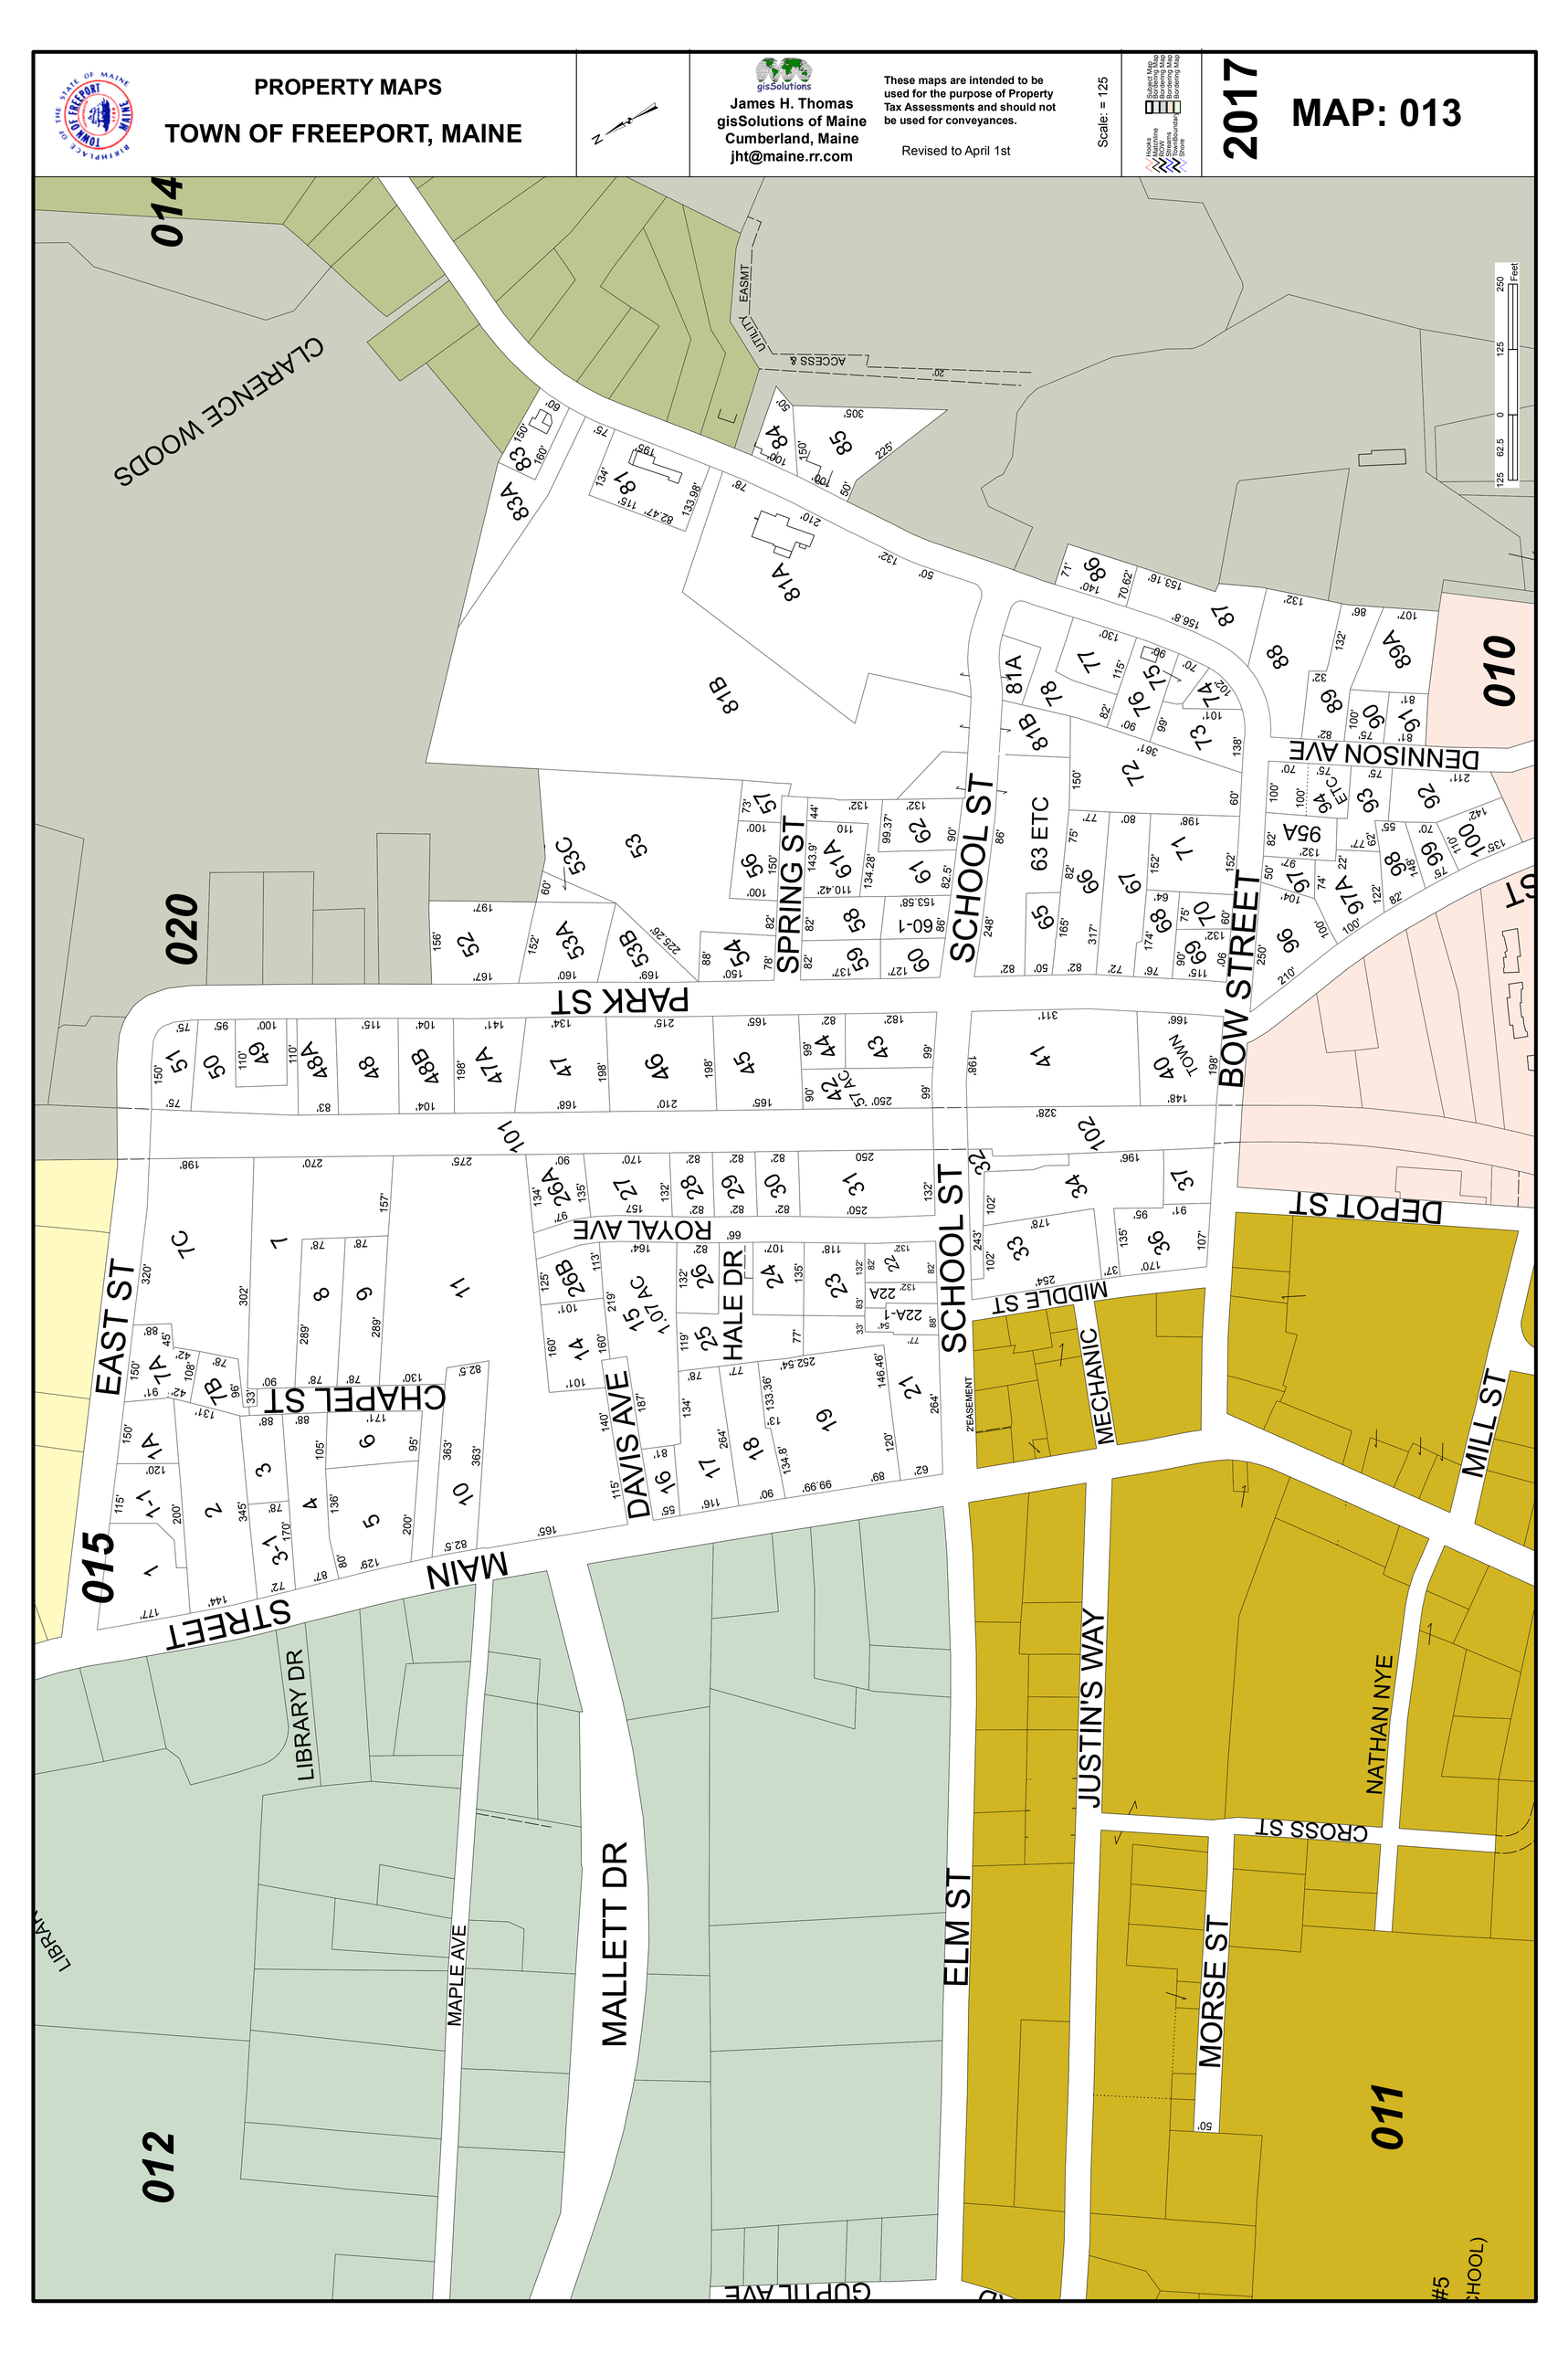
PROPERTY MAPS
TOWN OF FREEPORT, MAINE
James H. Thomas
gisSolutions of Maine
Cumberland, Maine
jht@maine.rr.com
These maps are intended to be used for the purpose of Property Tax Assessments and should not be used for conveyances.
Revised to April 1st
Scale: = 125
2017
MAP: 013
CLARENCE WOODS
UTILITY EASMT
ACCESS &
SCHOOL ST
SPRING ST
PARK ST
BOW STREET
DENNISON AVE
ROYAL AVE
HALE DR
DAVIS AVE
EAST ST
CHAPEL ST
MAIN STREET
LIBRARY DR
MALLETT DR
MAPLE AVE
MECHANIC
MIDDLE ST
DEPOT ST
MILL ST
JUSTIN'S WAY
NATHAN NYE
CROSS ST
MORSE ST
ELM ST
010
011
012
014
015
020